Attachment M

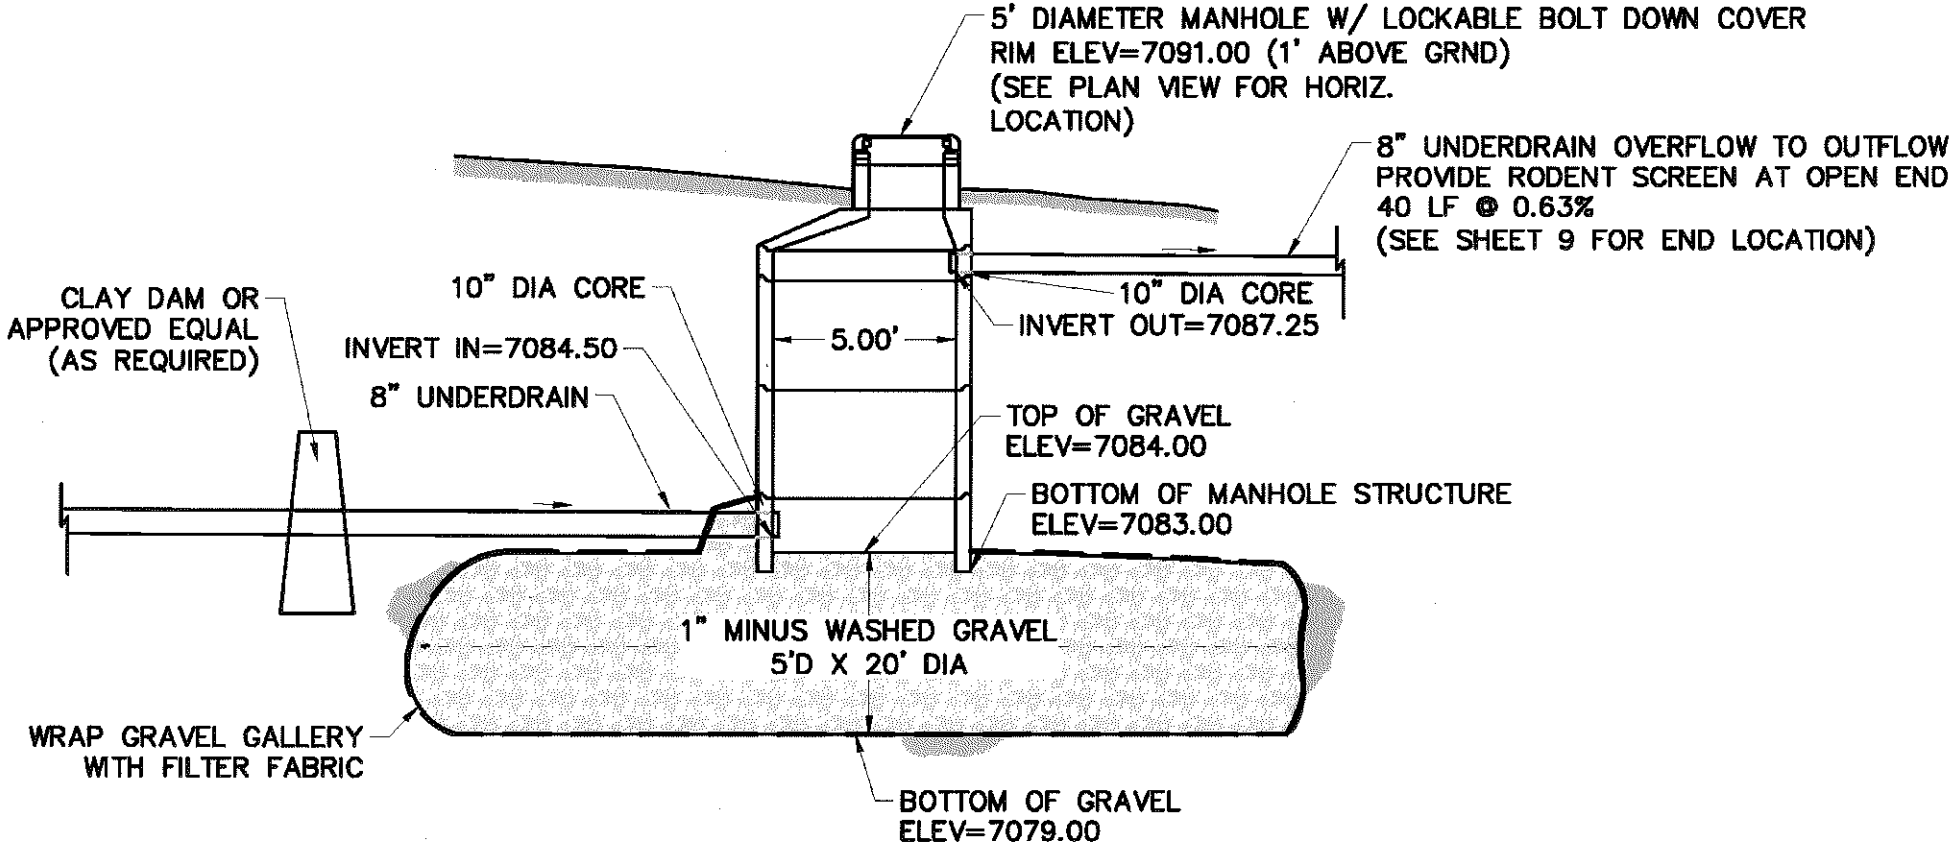

UNDERDRAIN DISPERSION PIT #1 DETAIL

N.T.S.